




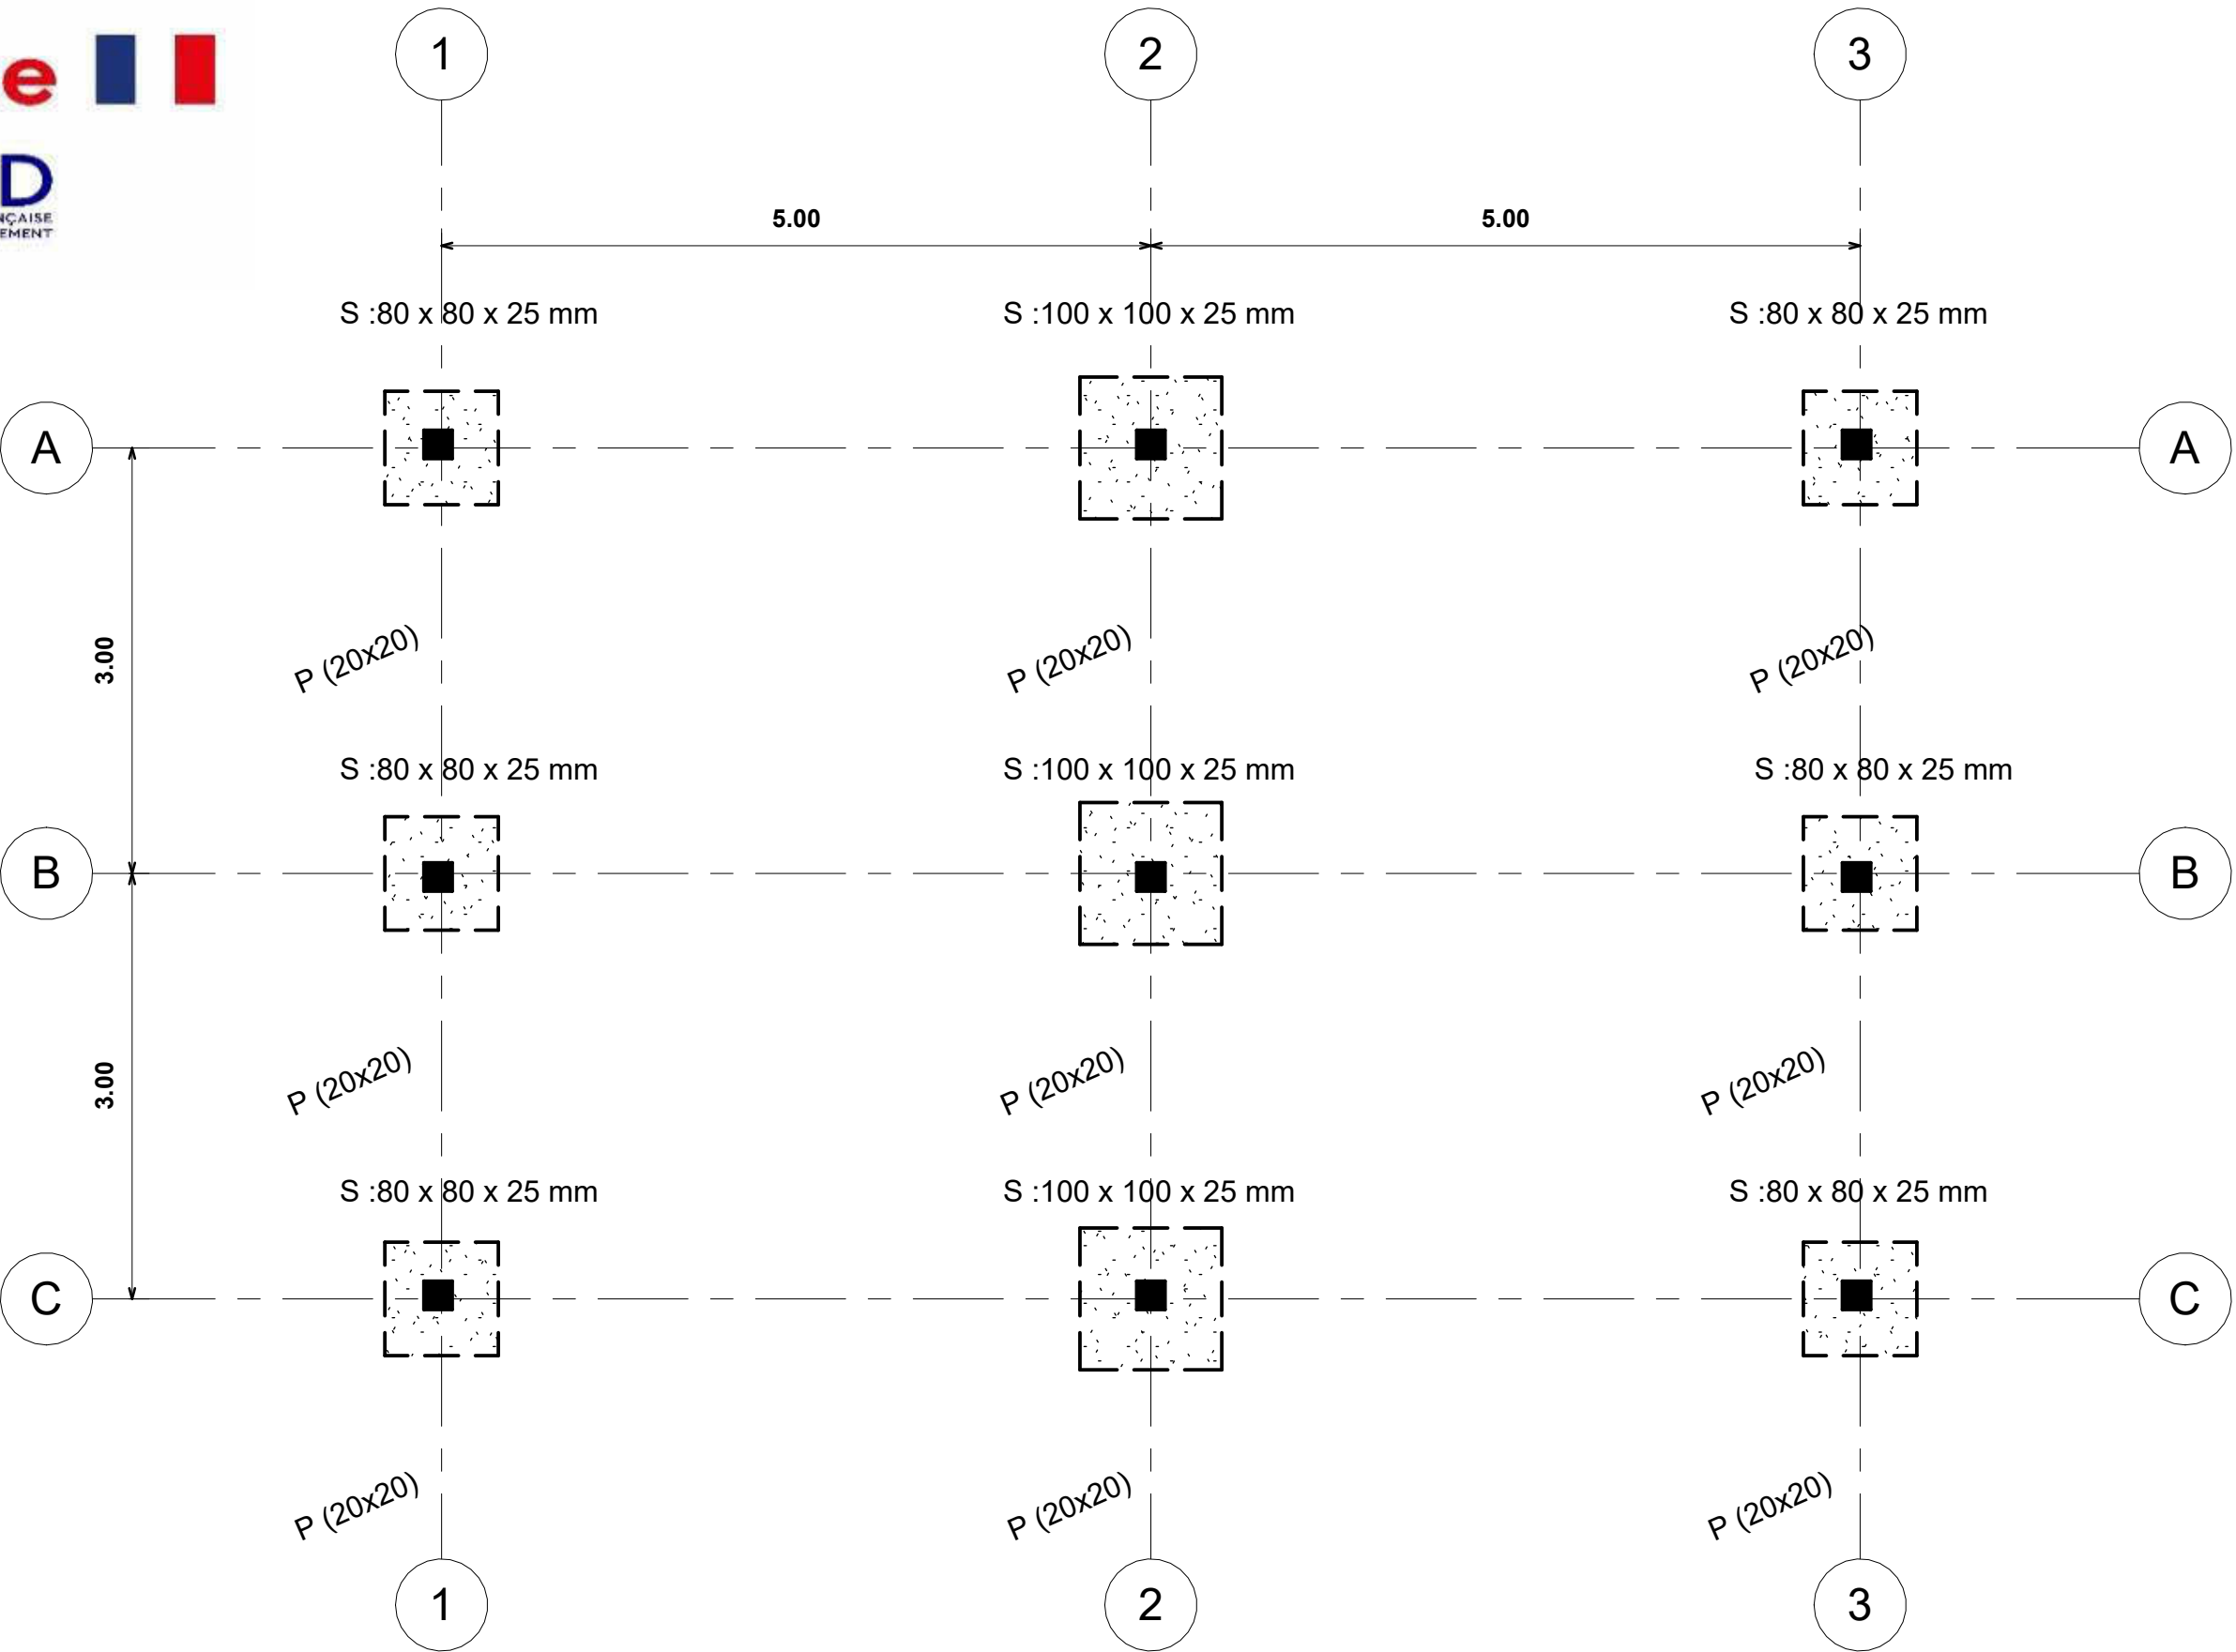

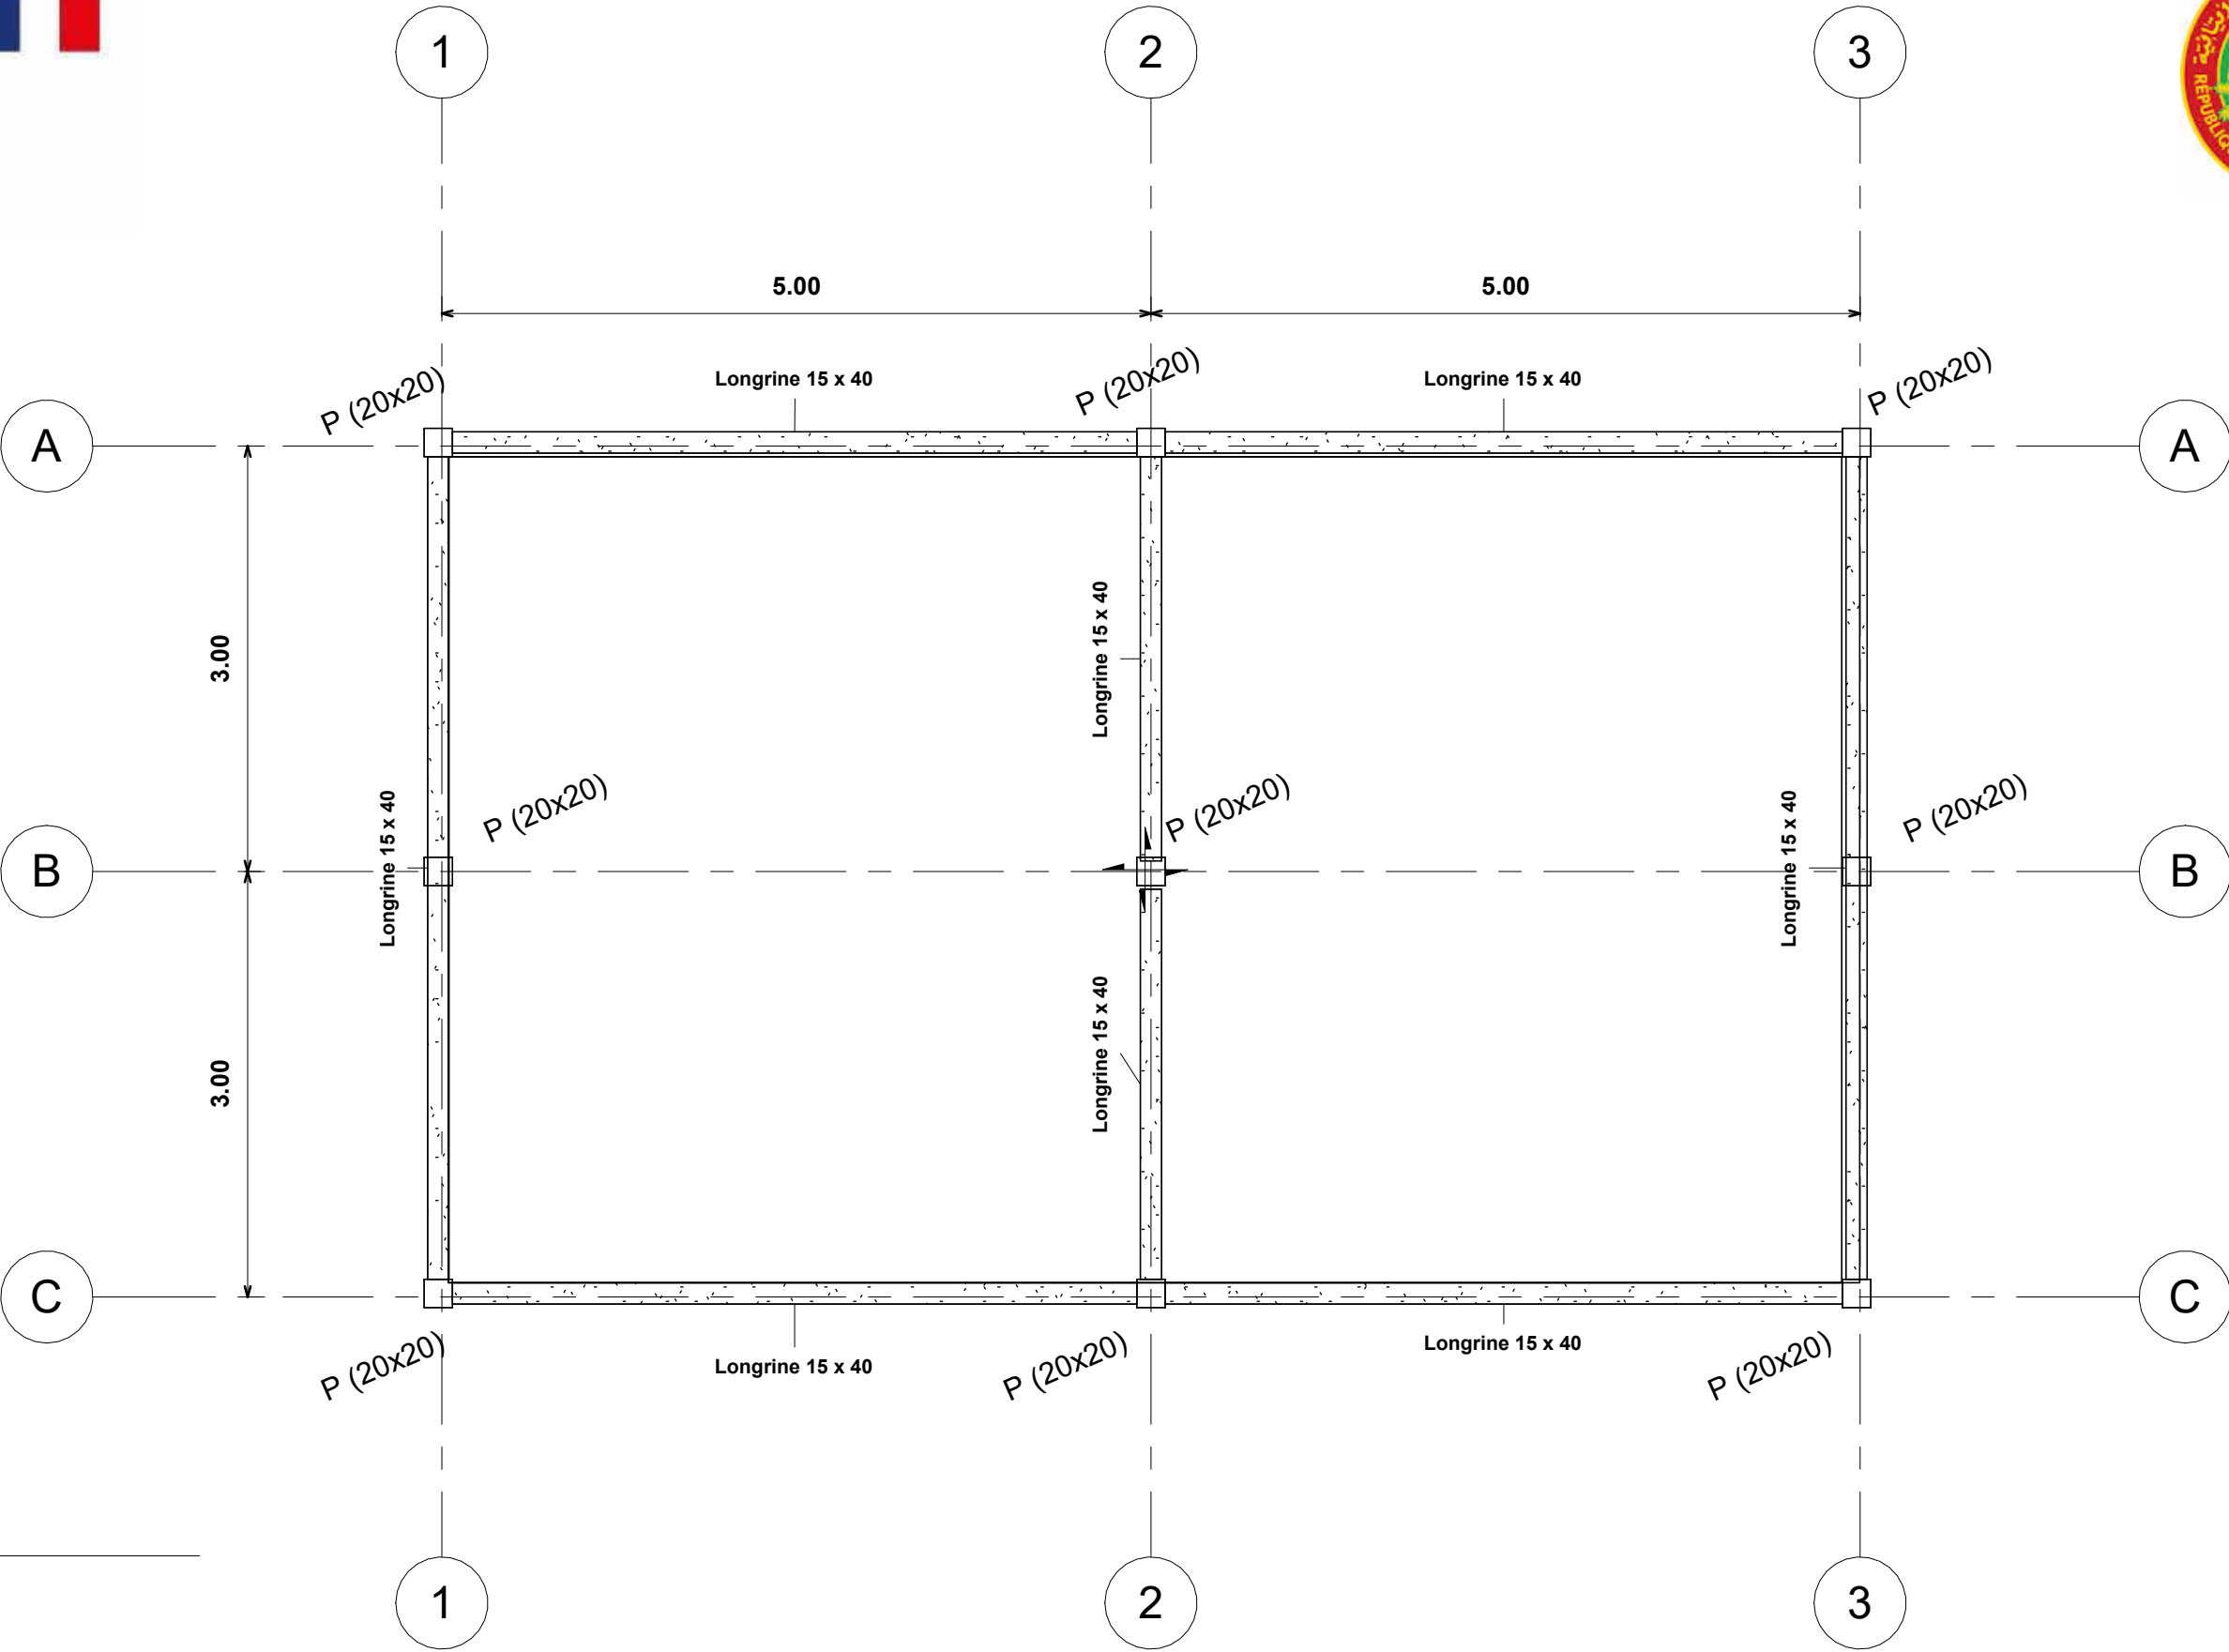


1 RDC
1 : 50

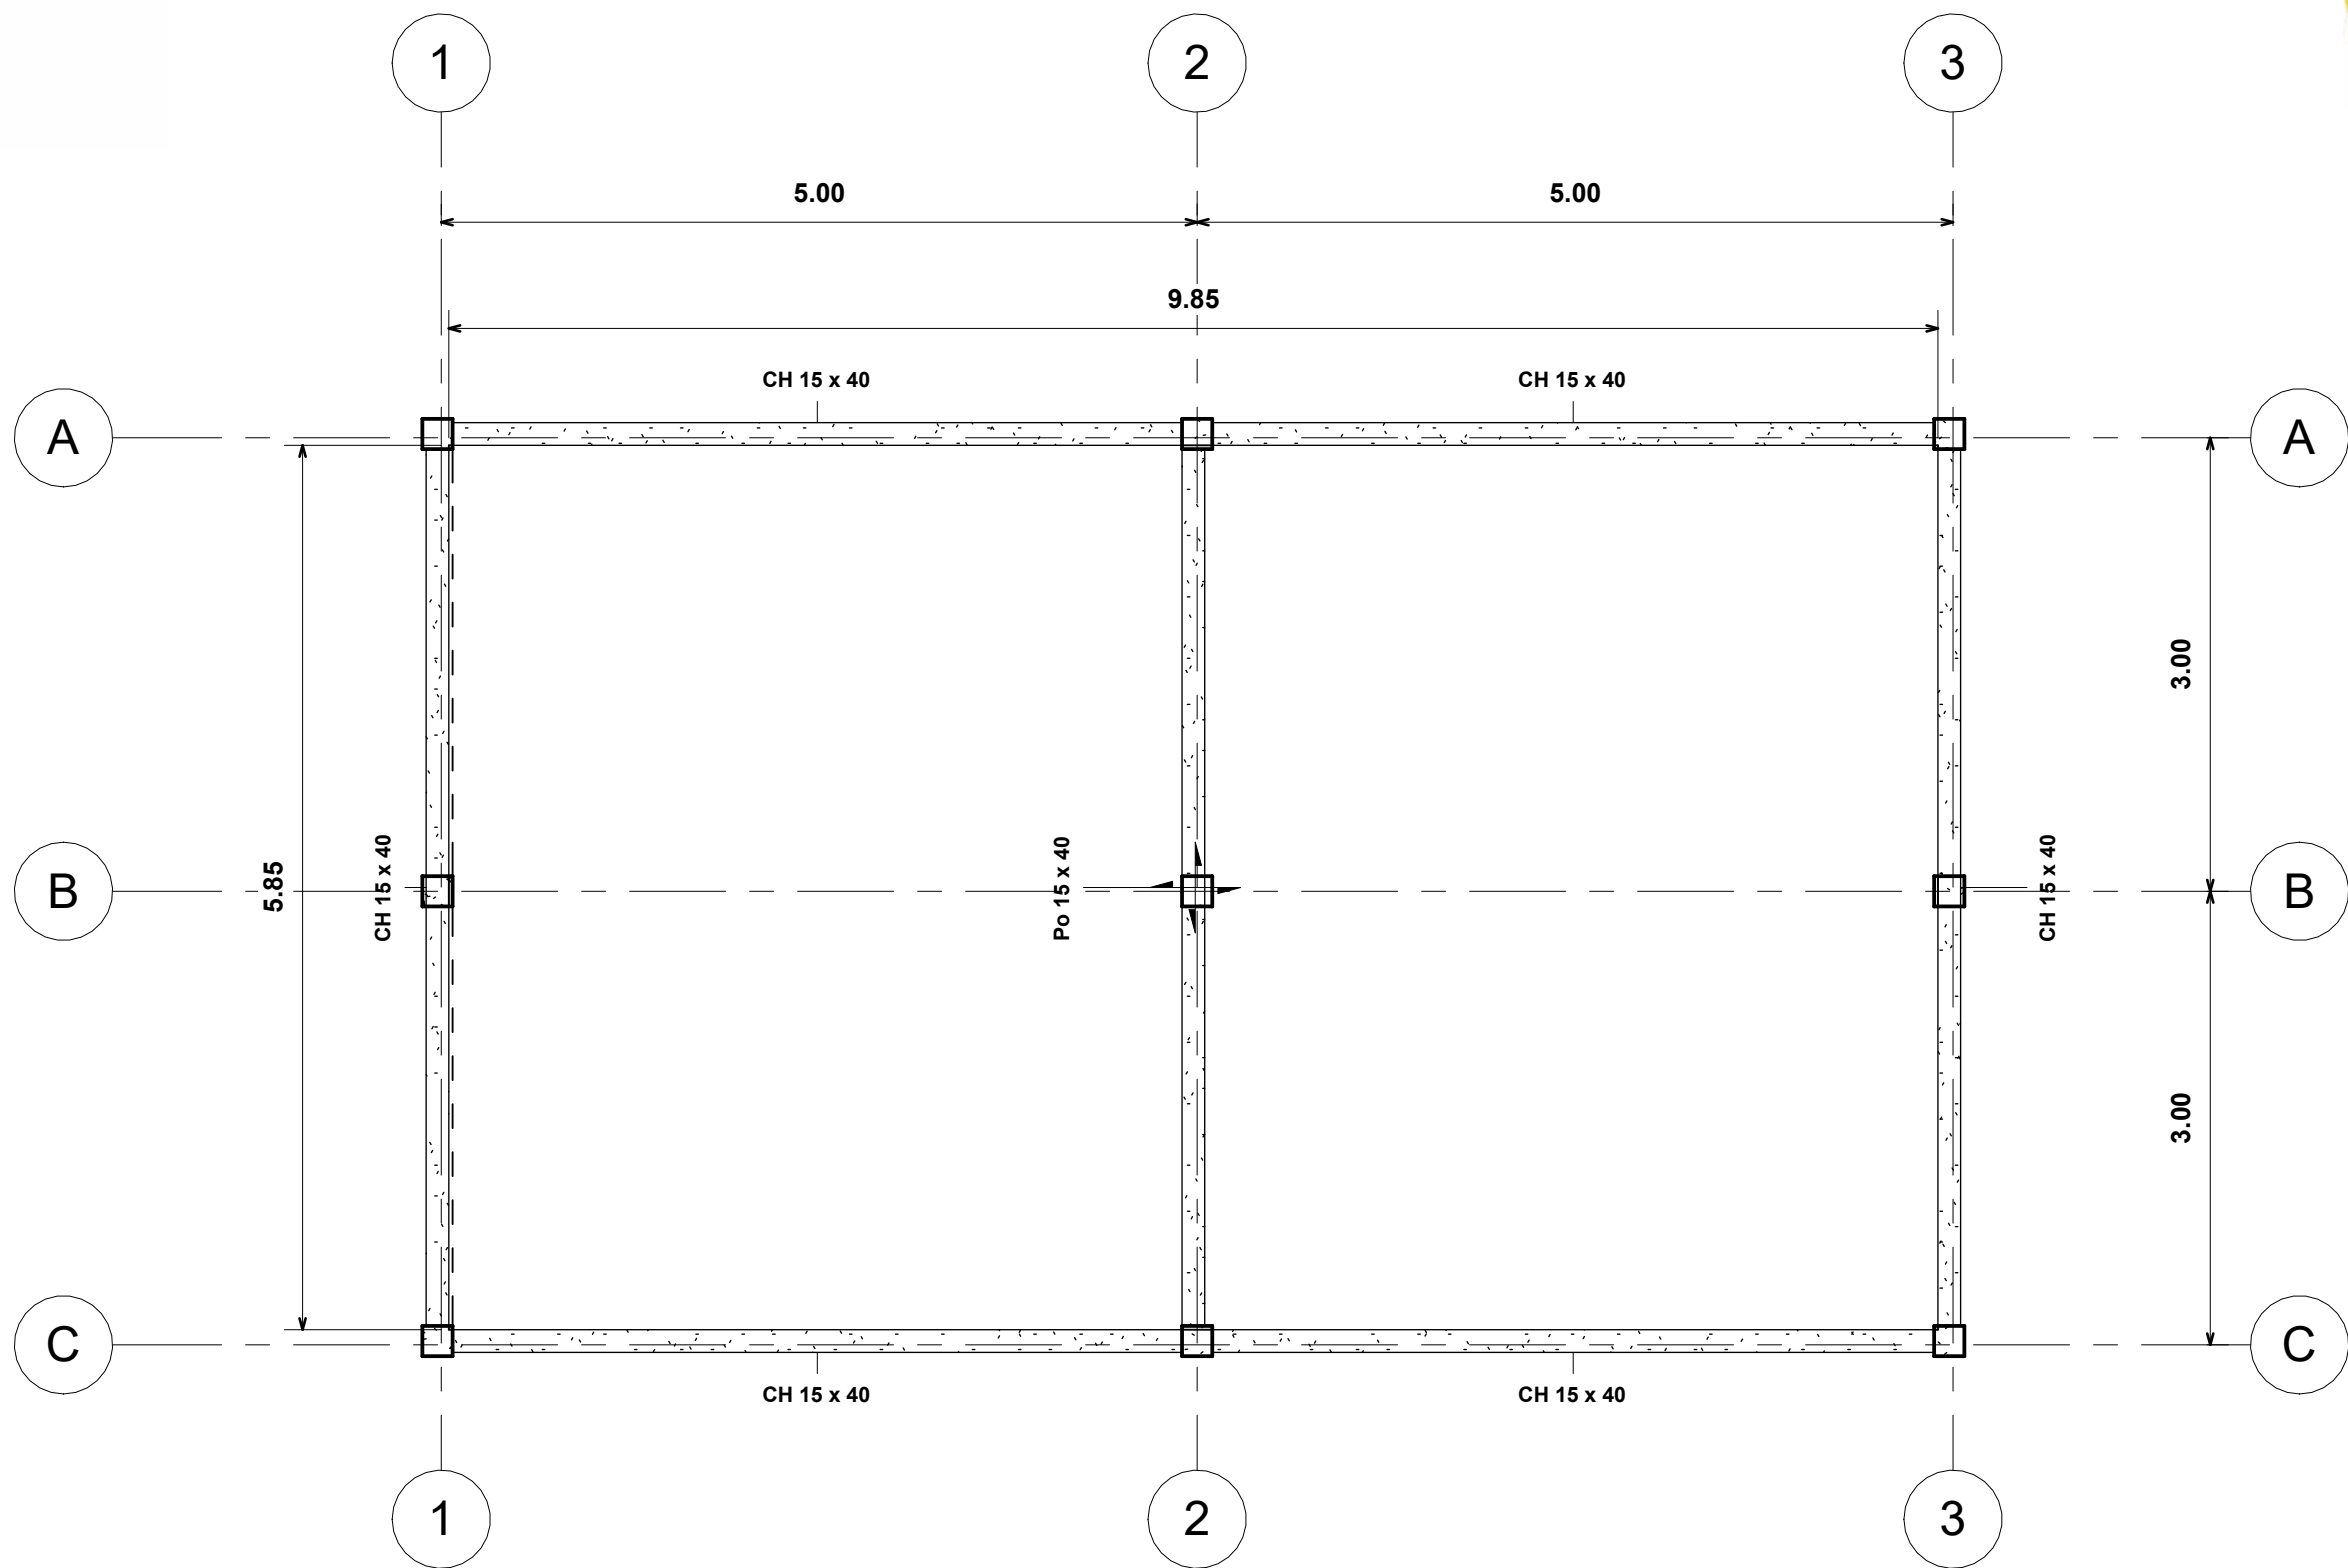


1

Plancher

1 : 50

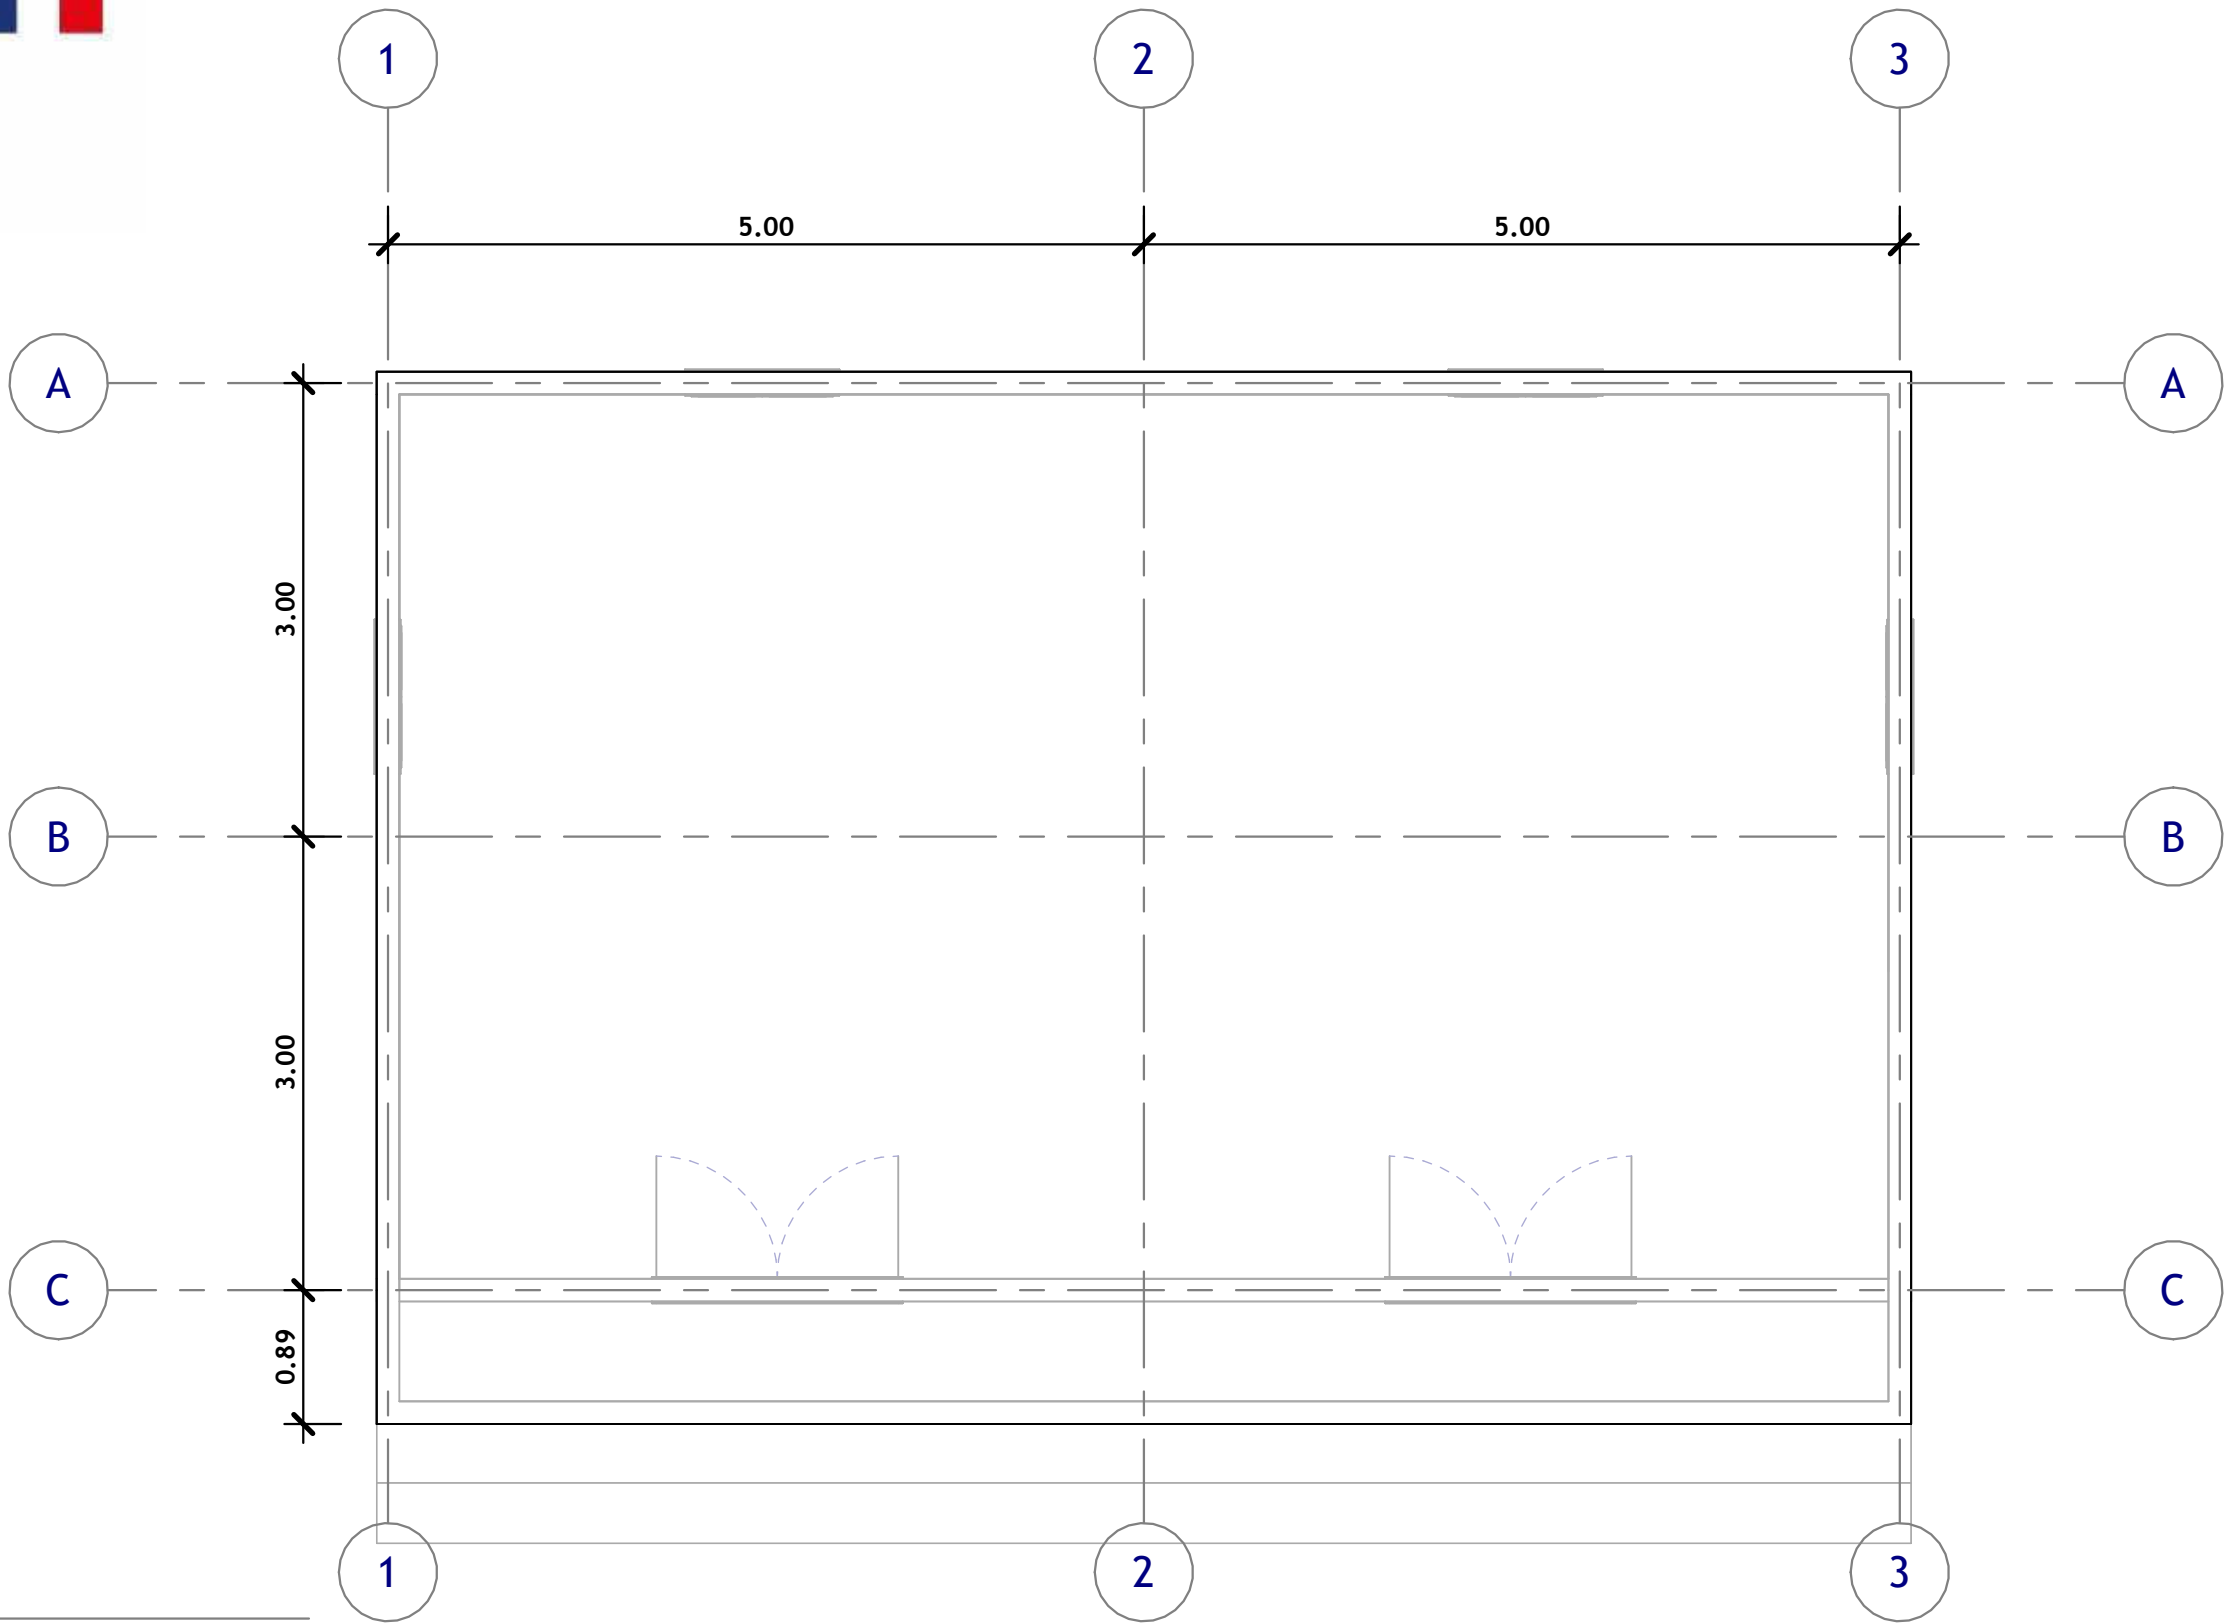

1 Acrotaire
Ech : 1 : 50

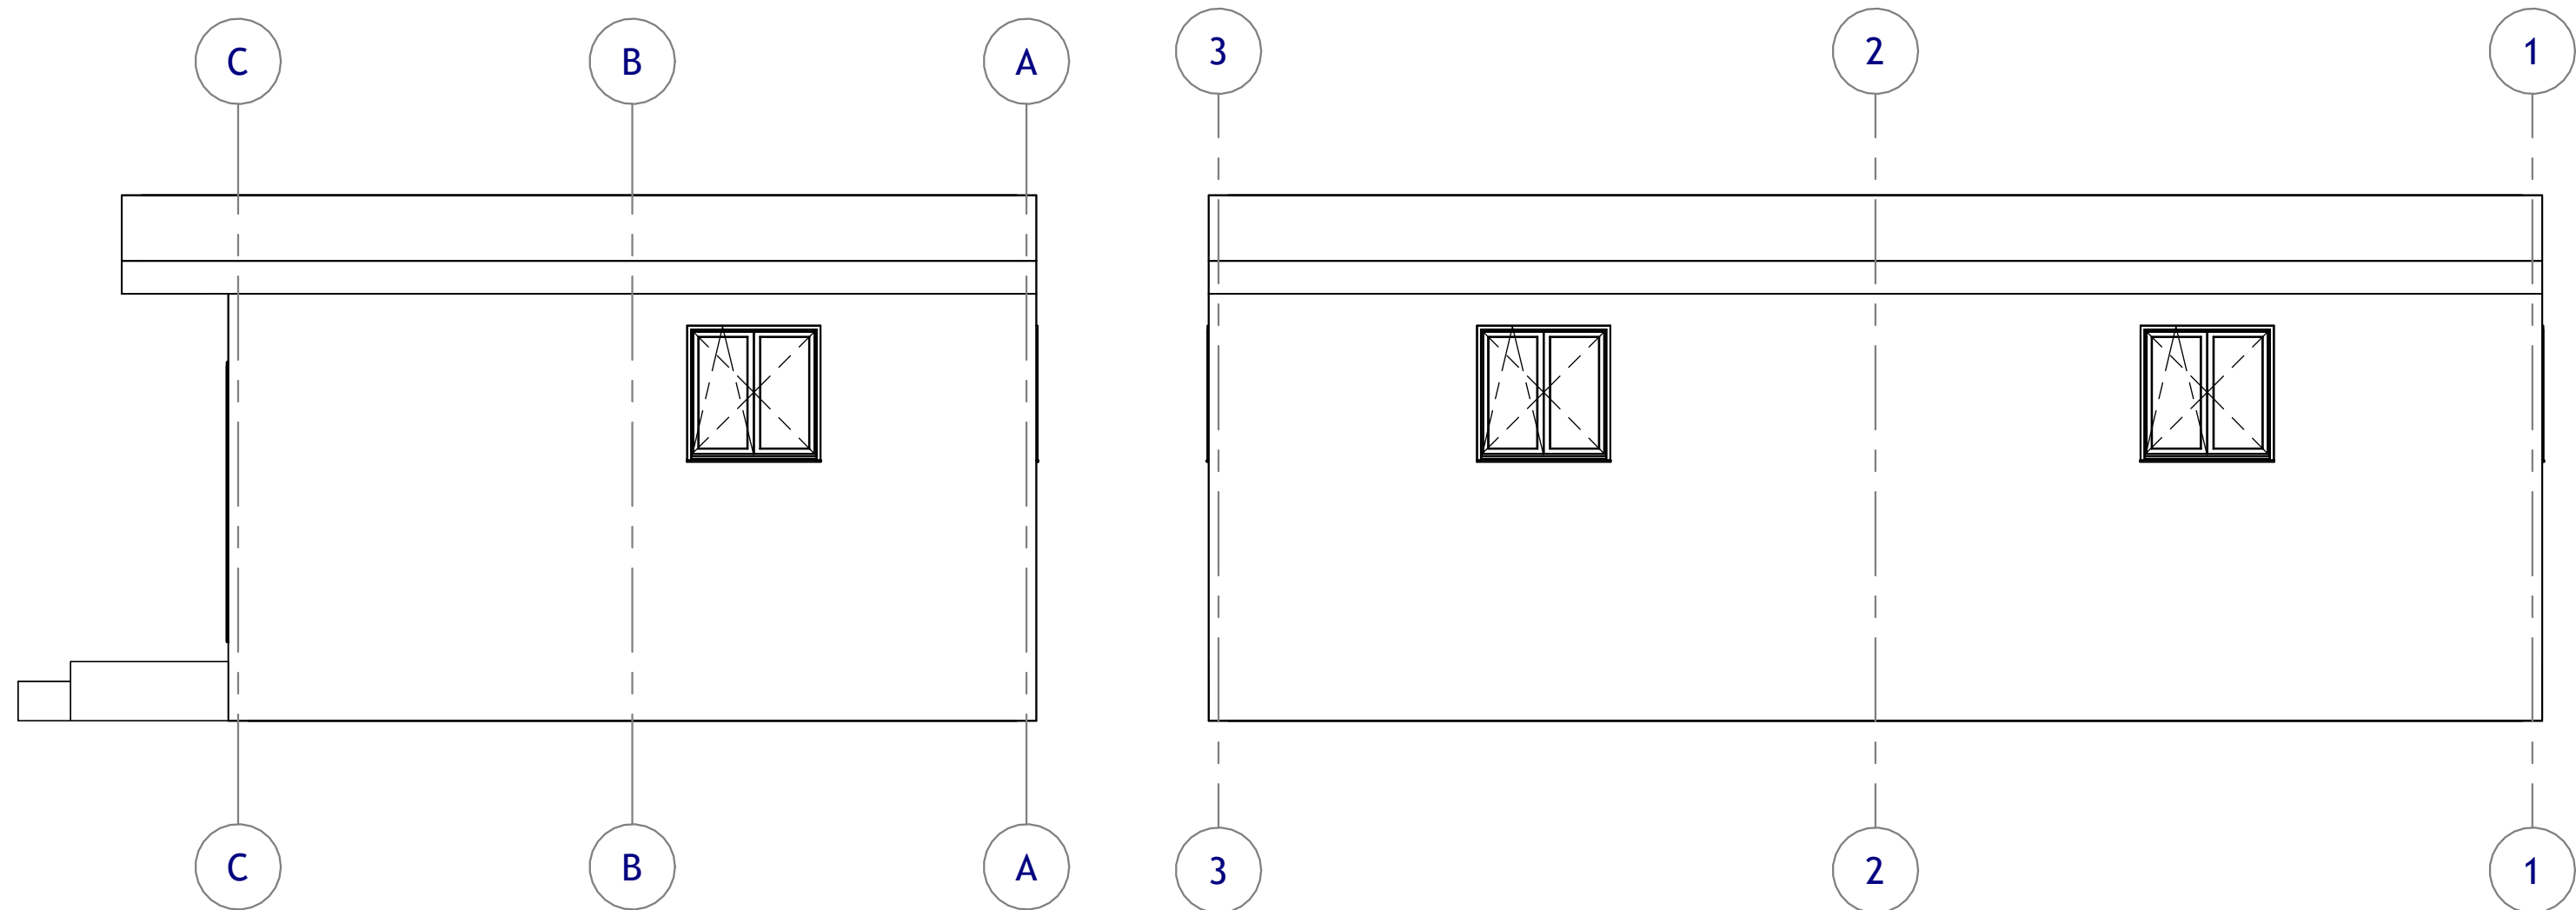

1


Elévation Est

Ech : 1 : 50

2

Elévation Nord


Ech : 1 : 50

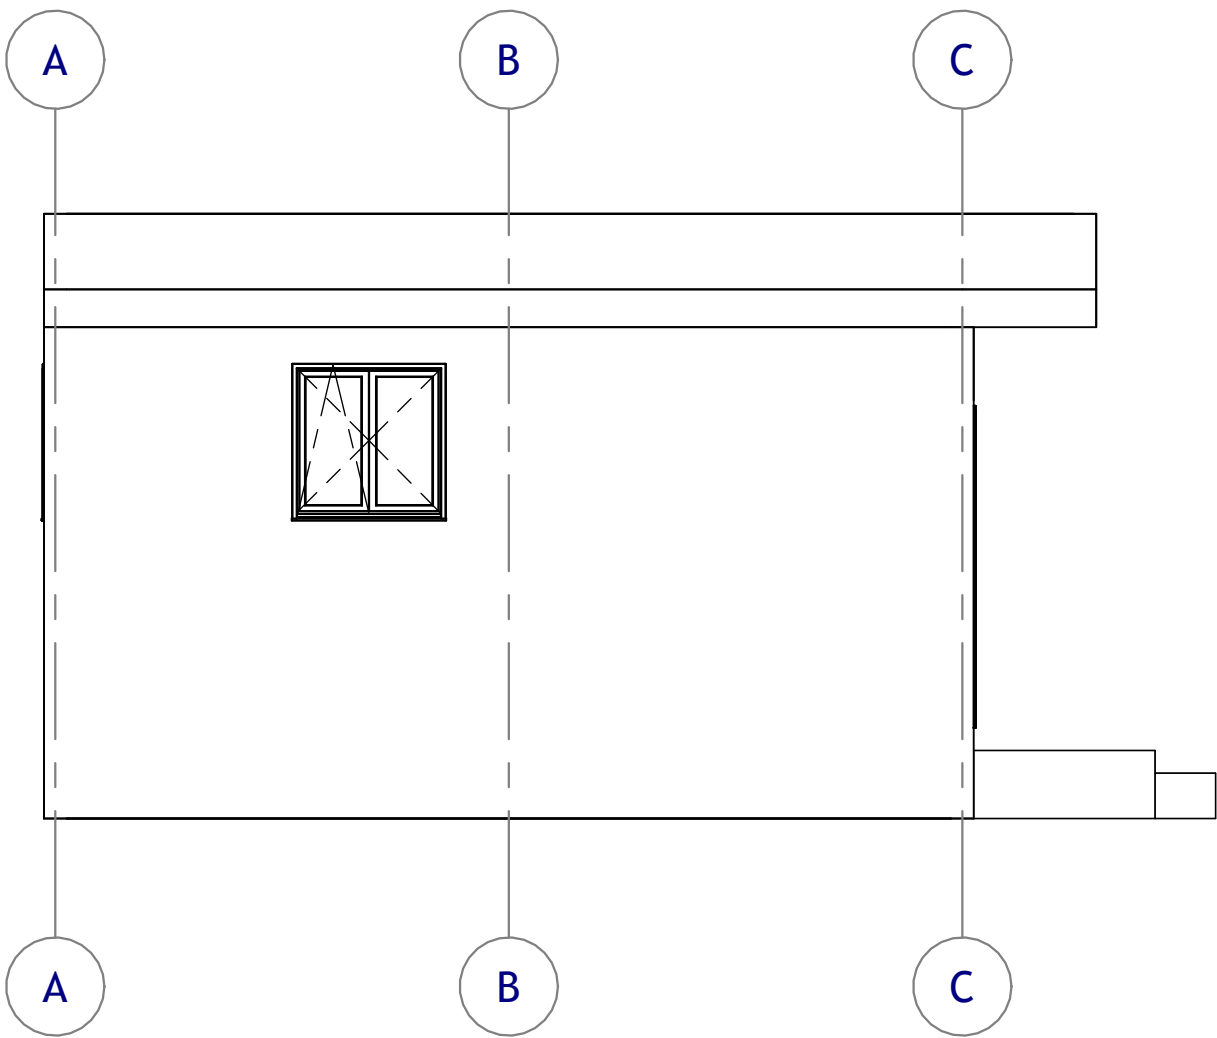

1

Elévation Ouest


Ech : 1 : 50

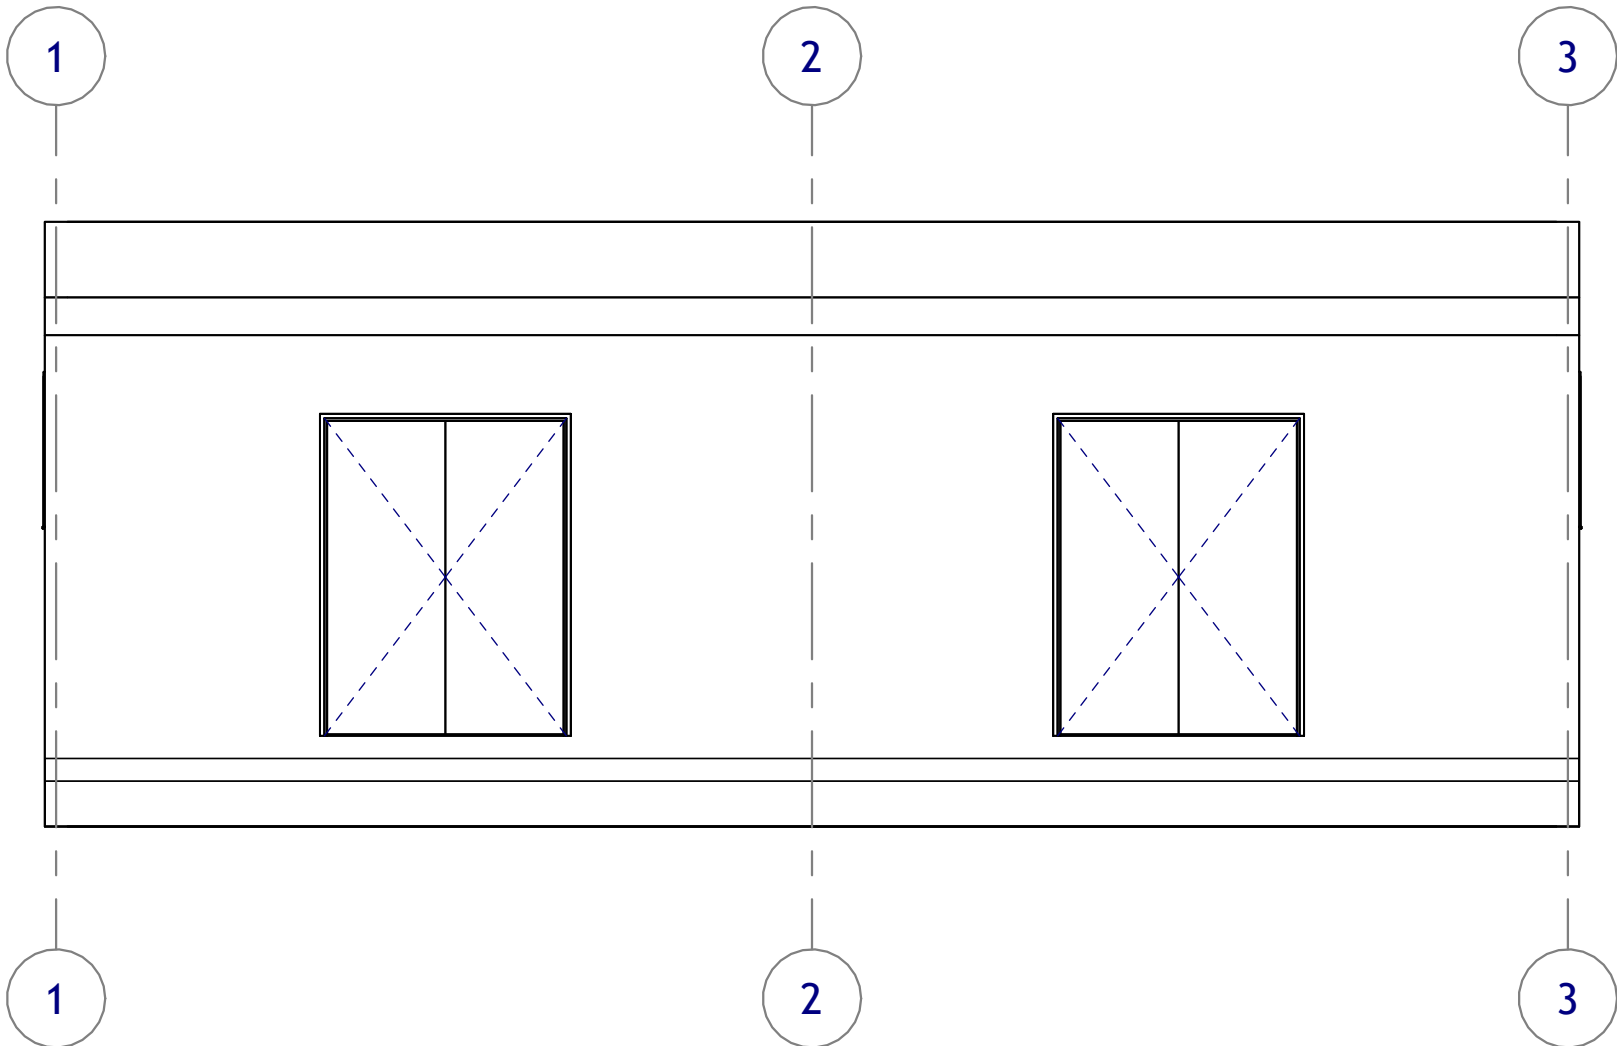

2

Elévation Sud


Ech : 1 : 50

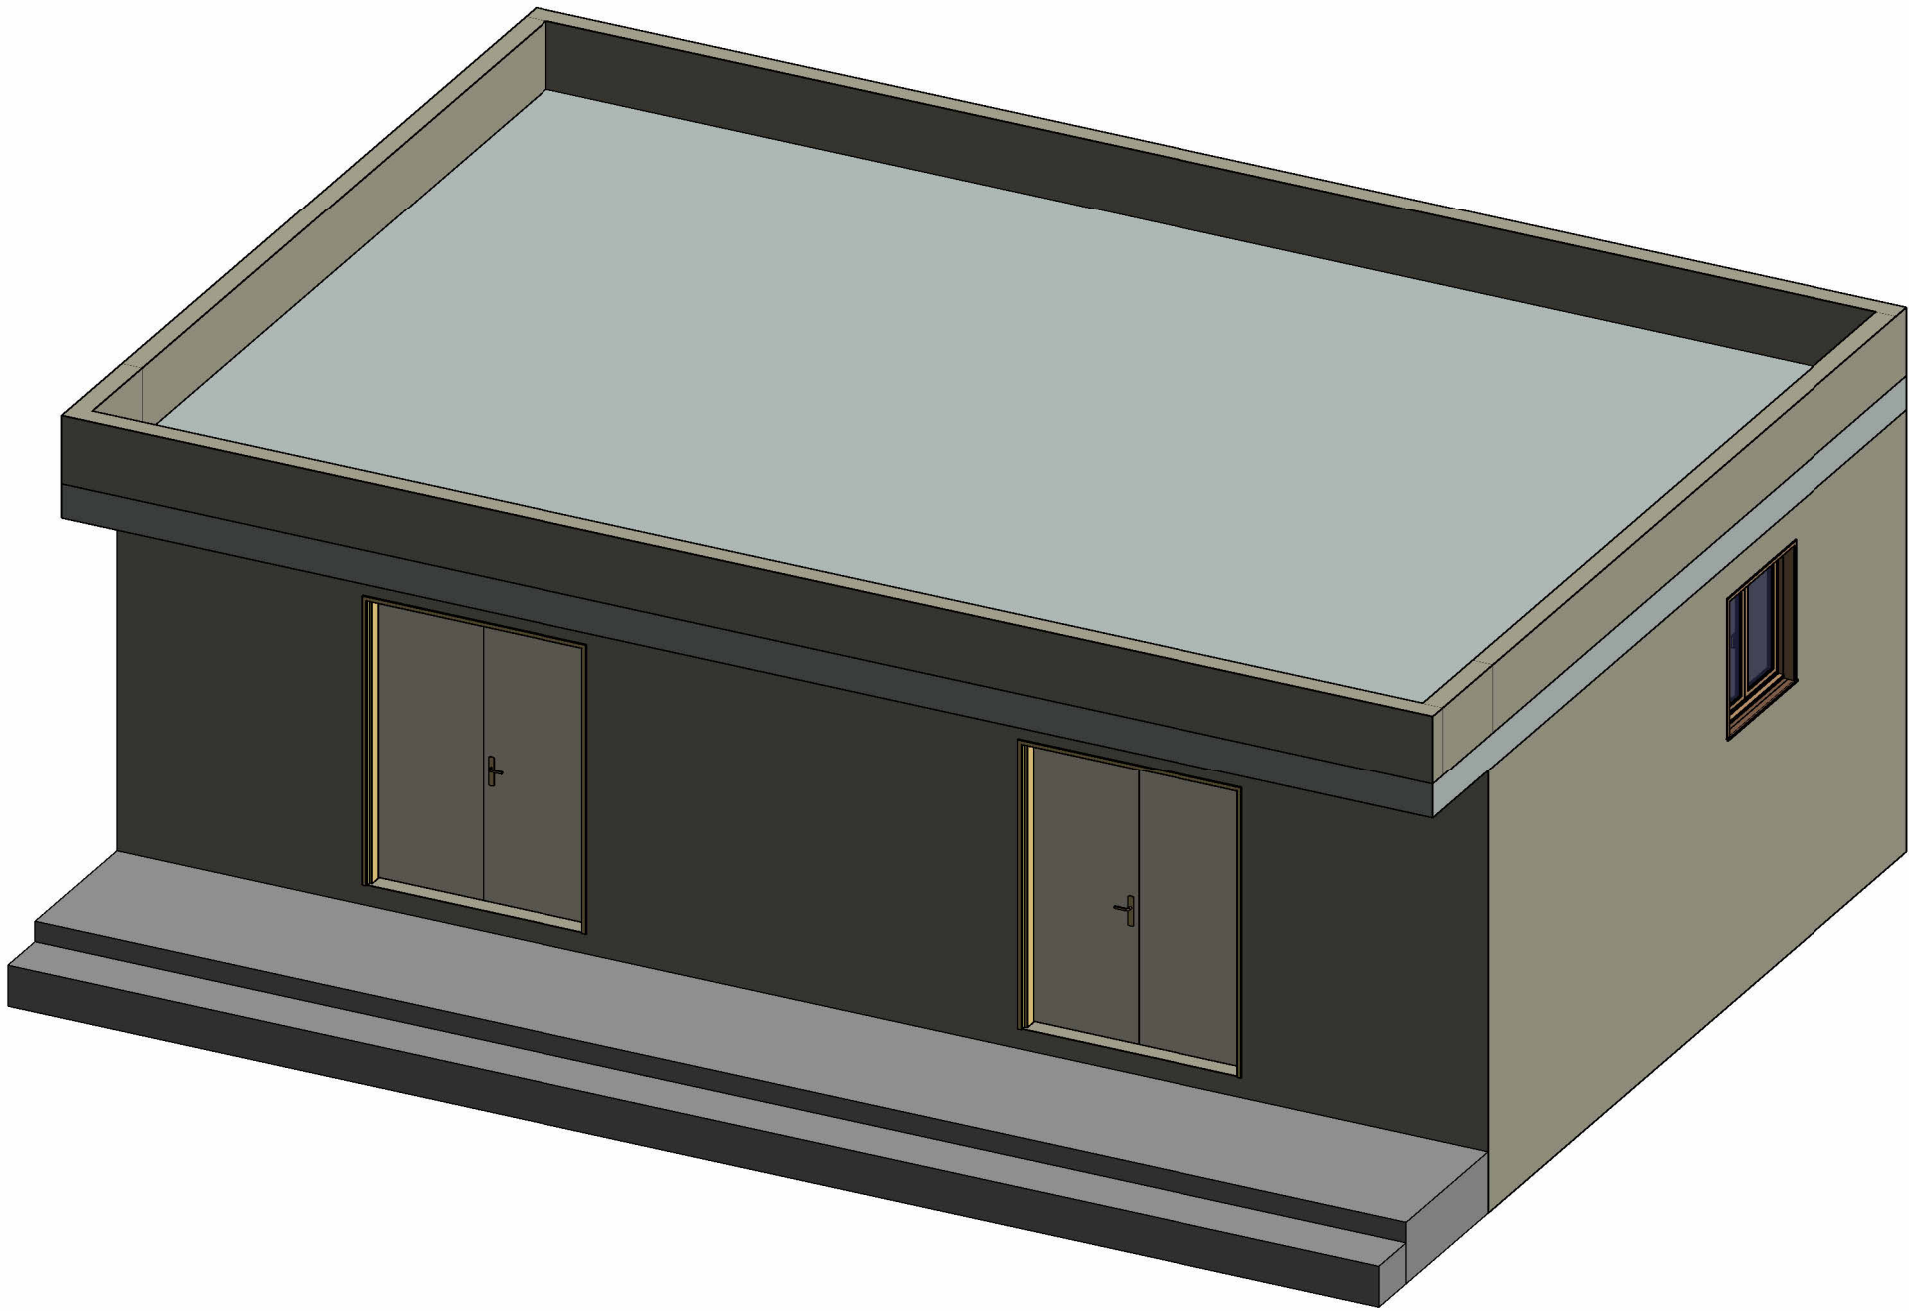


1

{3D}


Ech :

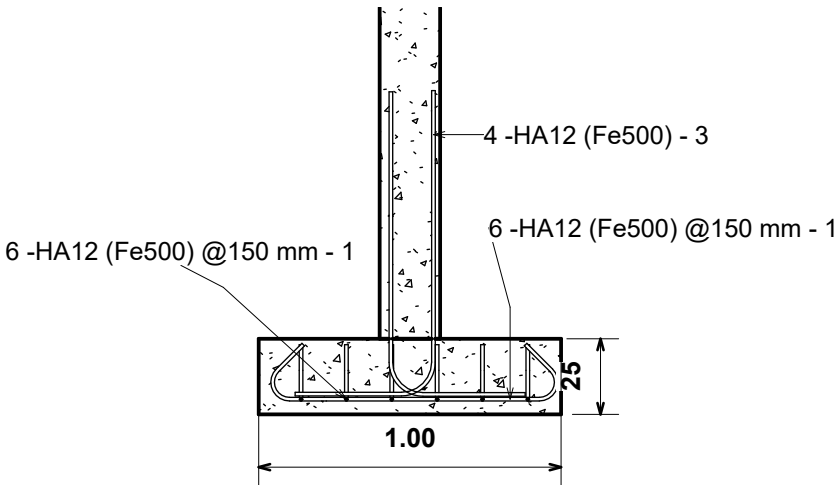


1 **Détail Semelle 100**
1 : 25

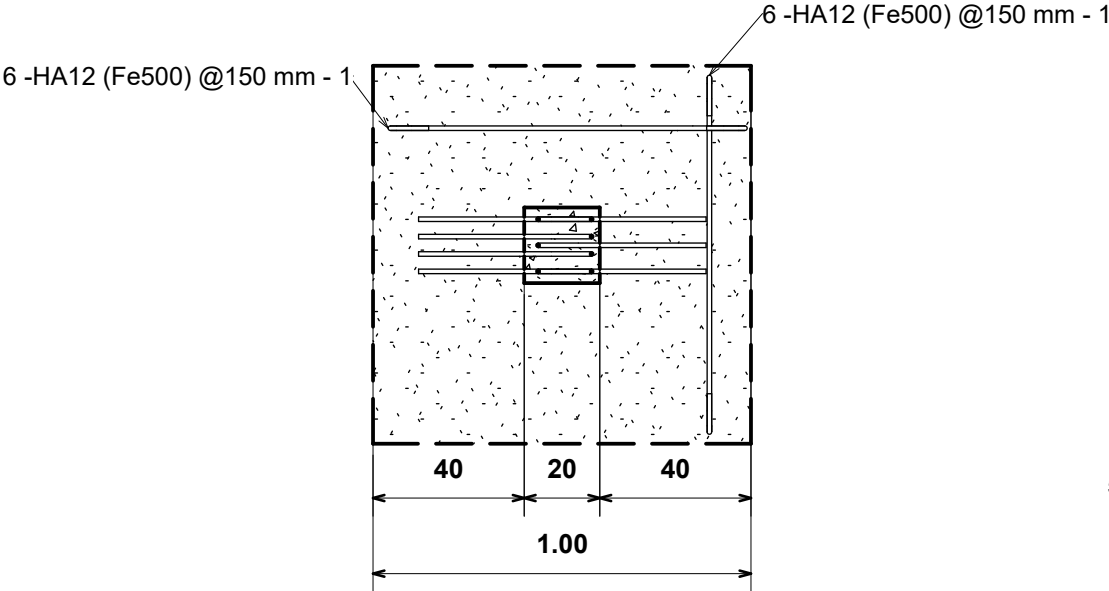

2 **Détail 1**
1 : 20

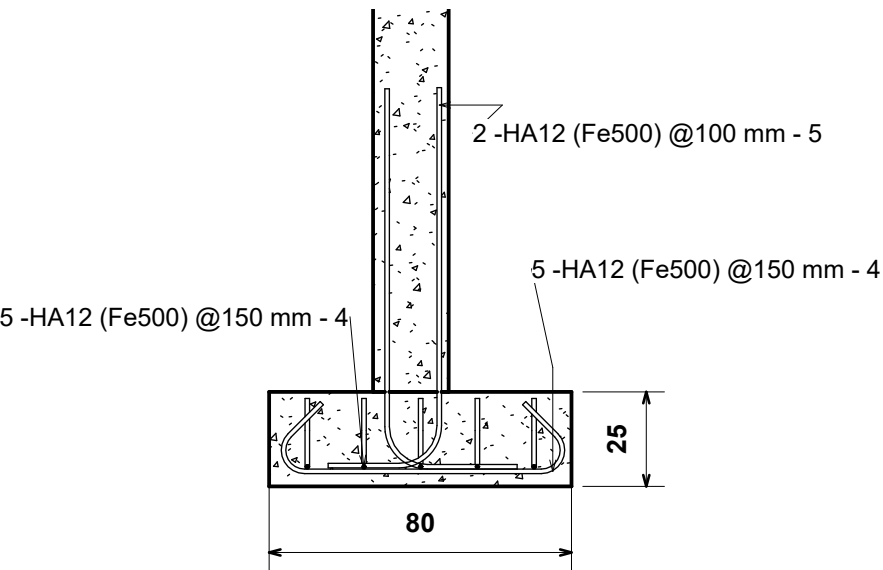


3 **Détail Semelle 80**
1 : 20

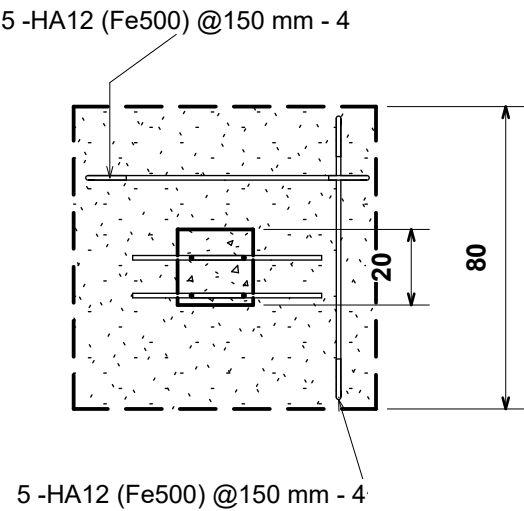

4 **Détail 3**
1 : 20


Numéro de projet	0001	Echelle	Comme indiqué
Date	27/08/26		
Dessiné par	Auteur		
Vérifié par	Vérificateur		

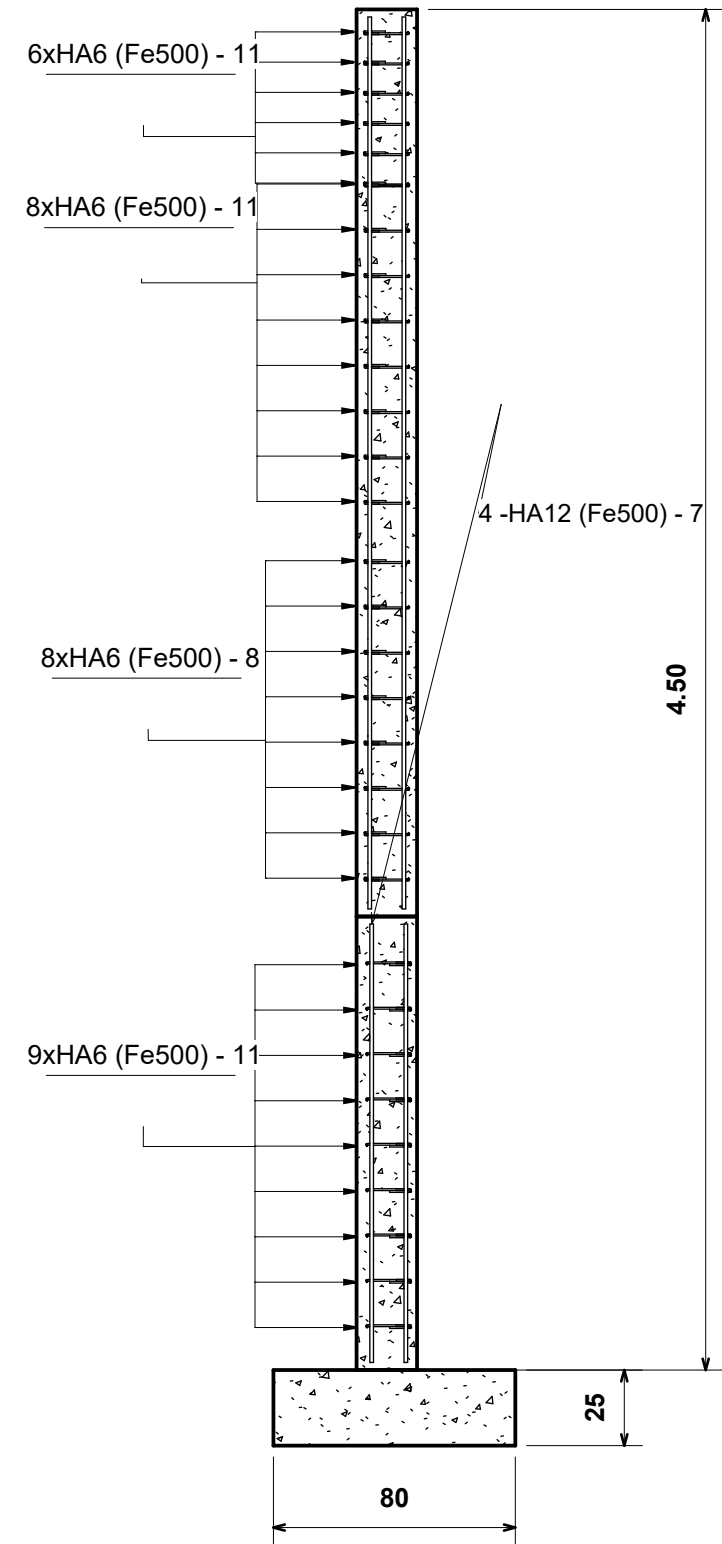

1

Détail 4


1 : 25

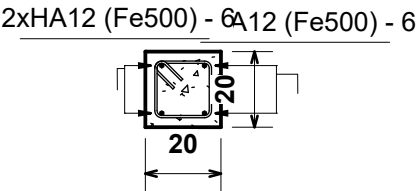

2

Détail 5


1 : 20

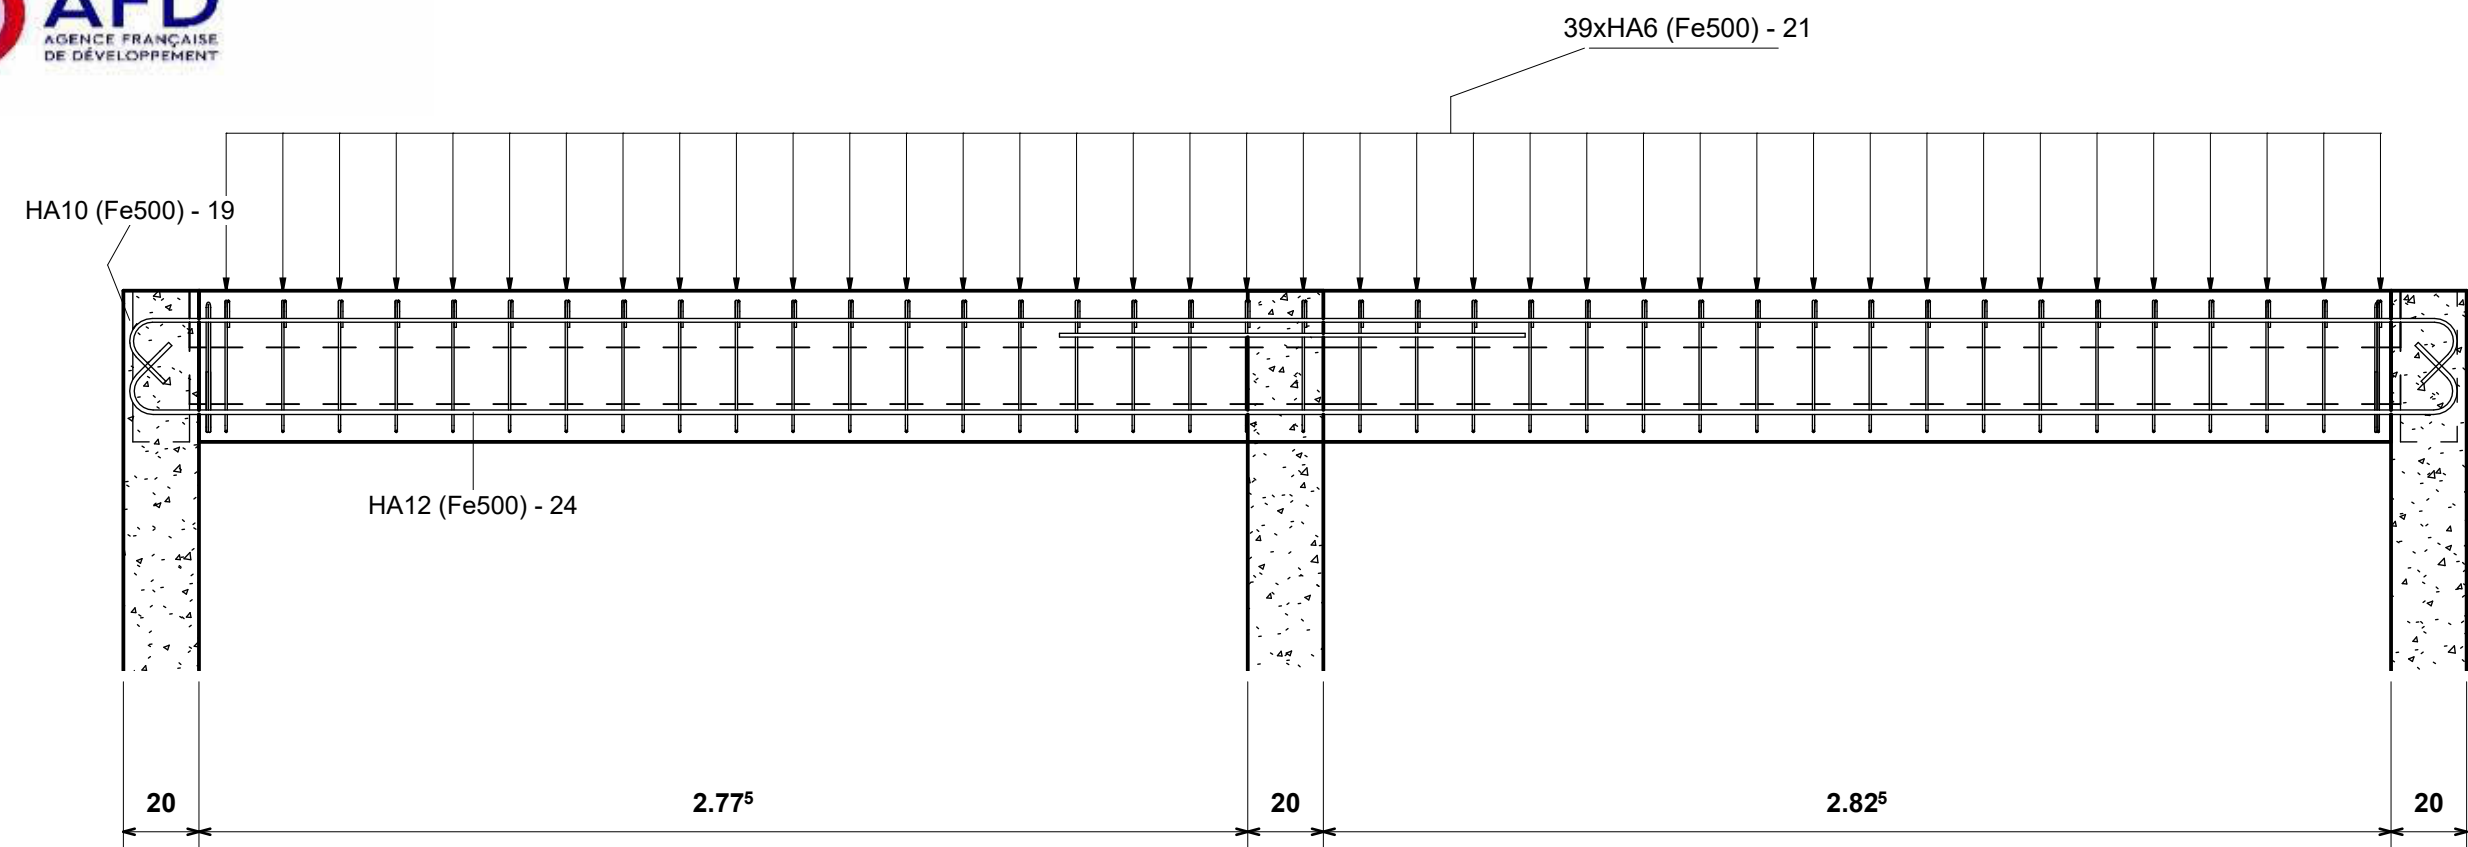

1

Détail 9

1 : 20

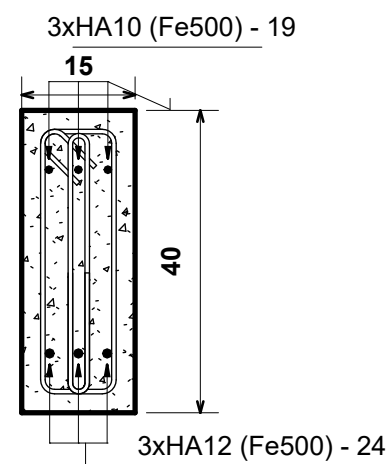

2

Détail 10

1 : 10

